


#5 STEEPLECHASE AVENUE

PART OF LOT 54
REGISTERED PLAN M-1582
TOWN OF AURORA

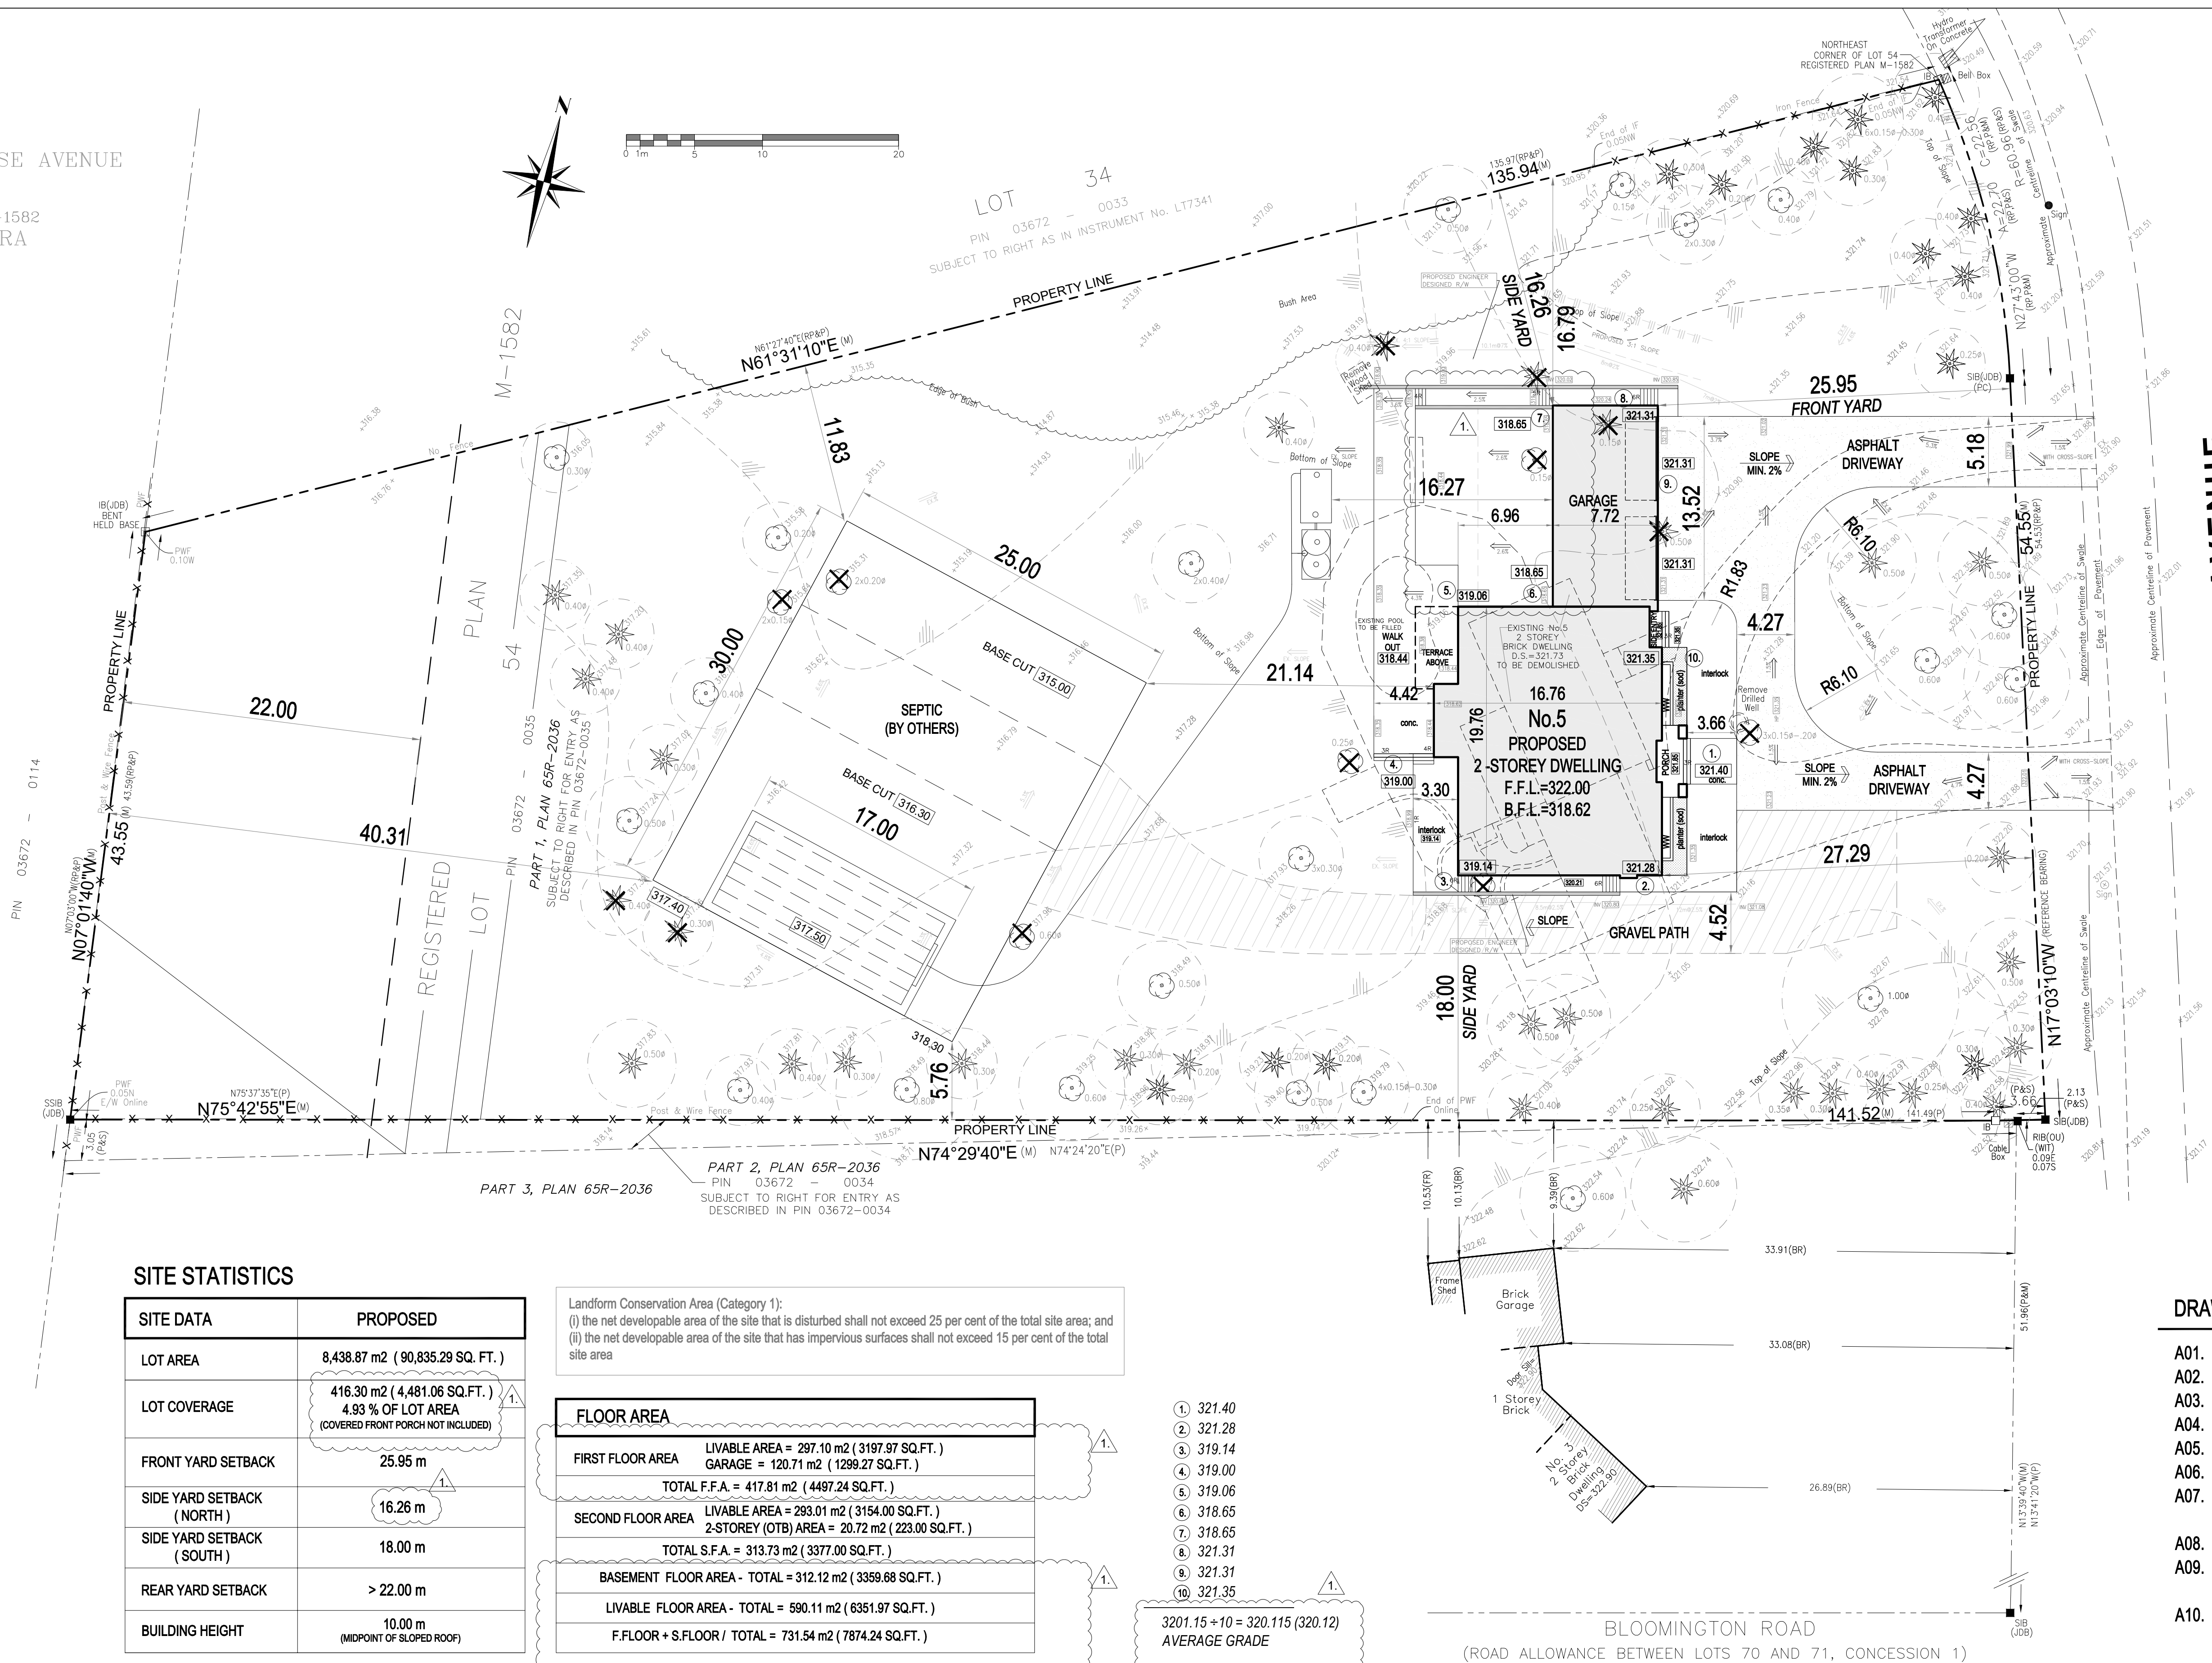

STEEPLECHASE AVENUE

DRAWINGS:

- A01. SITE PLAN & STATISTICS
- A02. BASEMENT FLOOR PLAN
- A03. FIRST FLOOR PLAN
- A04. SECOND FLOOR PLAN
- A05. ROOF PLAN
- A06. FRONT /EAST ELEVATION
- A07. SIDE /SOUTH ELEVATION and WINDOW SCHEDULE
- A08. REAR /WEST ELEVATION
- A09. SIDE /NORTH ELEVATION and DOOR SCHEDULE
- A10. BUILDING SECTIONS

NOTES	DESIGN BY PAAR DESIGN INC. 22 BLUE FOREST RD. TORONTO, ONT. M2H 3G5 P: 416 630 2106 WWW.PAARDISIGN.COM INFO@PAARDISIGN.COM THIS DRAWING IS COPYRIGHTED INSTRUMENT OF SERVICE AND IT REMAINS THE PROPERTY OF THE CONSULTANT(S). USE AND REPRODUCTION OF THIS DRAWING WITHOUT THE CONSENT OF THE CONSULTANT(S) IS NOT ALLOWED. THE DRAWING IS NOT CO-ORDINATED AND ISSUED FOR CONSTRUCTION UNLESS IT IS STAMPED AND SIGNED, AND THE DATED REVISION FIELD STATES ISSUED FOR CONSTRUCTION. WRITTEN DIMENSIONS TAKE PRECEDENCE OVER SCALED DIMENSIONS. ANY DISCREPANCIES AND ERRORS TO BE REPORTED TO THE CONSULTANT(S). DO NOT PROCEED WITH WORK WITHOUT APPROVED REVISION TO THE DRAWING. CONTRACTOR MUST CHECK AND VERIFY ALL DIMENSIONS ON THE JOB.					
	MARK	DATE	DESCRIPTION	MARK	DATE	DESCRIPTION
	1.	2024-04-17	APPROVED BY CLIENT			
	2.	2024-04-17	ISSUED FOR PERMIT			
	3.	2025-05-16	PERMIT REVISION			

DESIGNED BY PAAR DESIGN INC. 22 BLUE FOREST RD. TORONTO, ONT. M2H 3G5 P: 416 630 2106 WWW.PAARDISIGN.COM INFO@PAARDISIGN.COM	DESIGN The undersigned has reviewed and takes responsibility for this design, and has the qualifications and meets the requirements set out in the Ontario Code to be a designer. Qualification Information Required unless design is exempted under Division C-3.2.5.1. of the 2006 Ontario Building Code Registration Information Required unless design is exempted under Division C-3.2.5.1. of the 2006 Ontario Building Code PAAR Architecture and Interior Design Inc. Firm Name Signature BCIN / BCIN					
	PROJECT:	No. 5 STEEPLECHASE AVE 2-STORY DETACHED DWELLING				
	SHEET TITLE:	SITE PLAN & STATISTICS				
	SCALE:	1:250	DATE:	2024-04-17	DRAWN BY:	ZP